


Draft Land Pooling Scheme (LPS)
at village Achrawala, Jaisinghpura
urf Tejawala and Abhayapura,
Diggi-Malpura Road, Jaipur.

Under Pilot on Formulation of
Town Planning Scheme



Legend

- LPS BOUNDARY
- VILLAGE BOUNDARY
- ZDP ROADS OUTSIDE LPS AREA
- W.B.M ROAD
- PUCCA BUILDINGS
- COMPOUND WALL
- 132 KV HIGH TENSION LINE
- ELECTRIC POLE
- LT LINE
- TRANSFORMER
- WELL
- WATER BODY
- 353 KHASRA NUMBER AND BOUNDARY
- 353 ORIGINAL PLOT NUMBER AND BOUNDARY
- 353 FINAL PLOT NUMBER & BOUNDARY
- RESERVED FOR SALE (RFS)
- SOCIAL INFRASTRUCTURE (SI)
- PHYSICAL INFRASTRUCTURE (PI)
- ECONOMICALLY WEAKER SECTION HOUSING (EWSH)
- OPEN SPACE (OS)
- HT LINE SAFETY CORRIDOR
- PUBLIC - SEMI PUBLIC

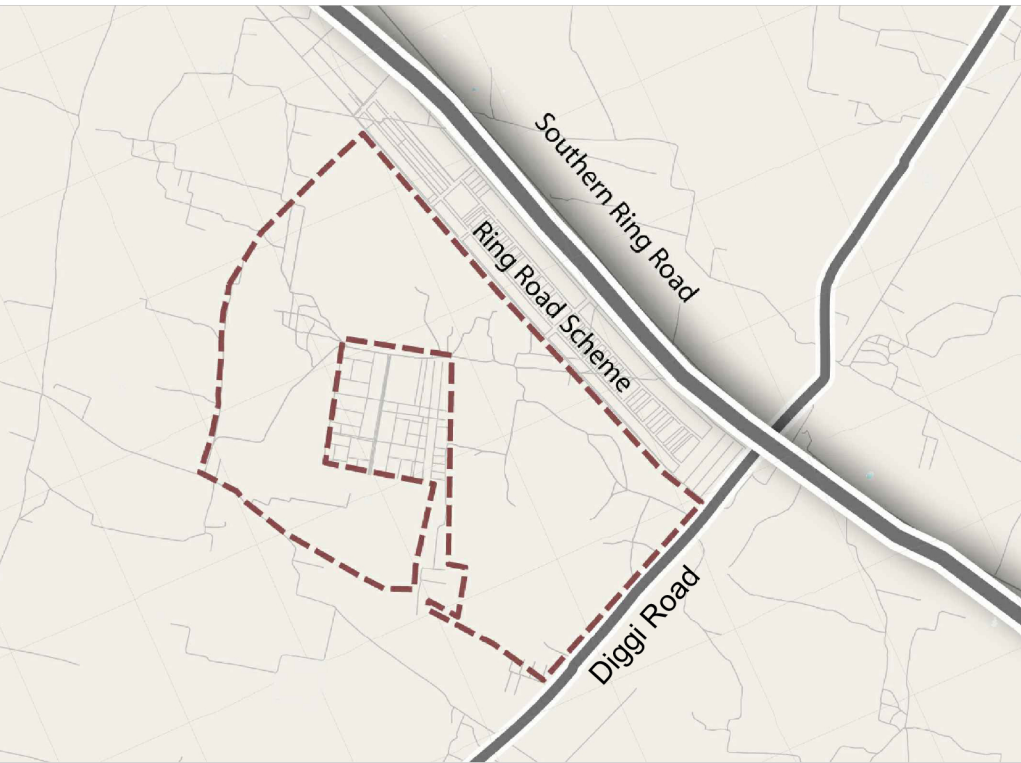

ORIGINAL PLOT- FINAL PLOT MAP
SCALE - NOT TO SCALE

Note -
No part of this plan/document may be reproduced
without prior permission from JDA

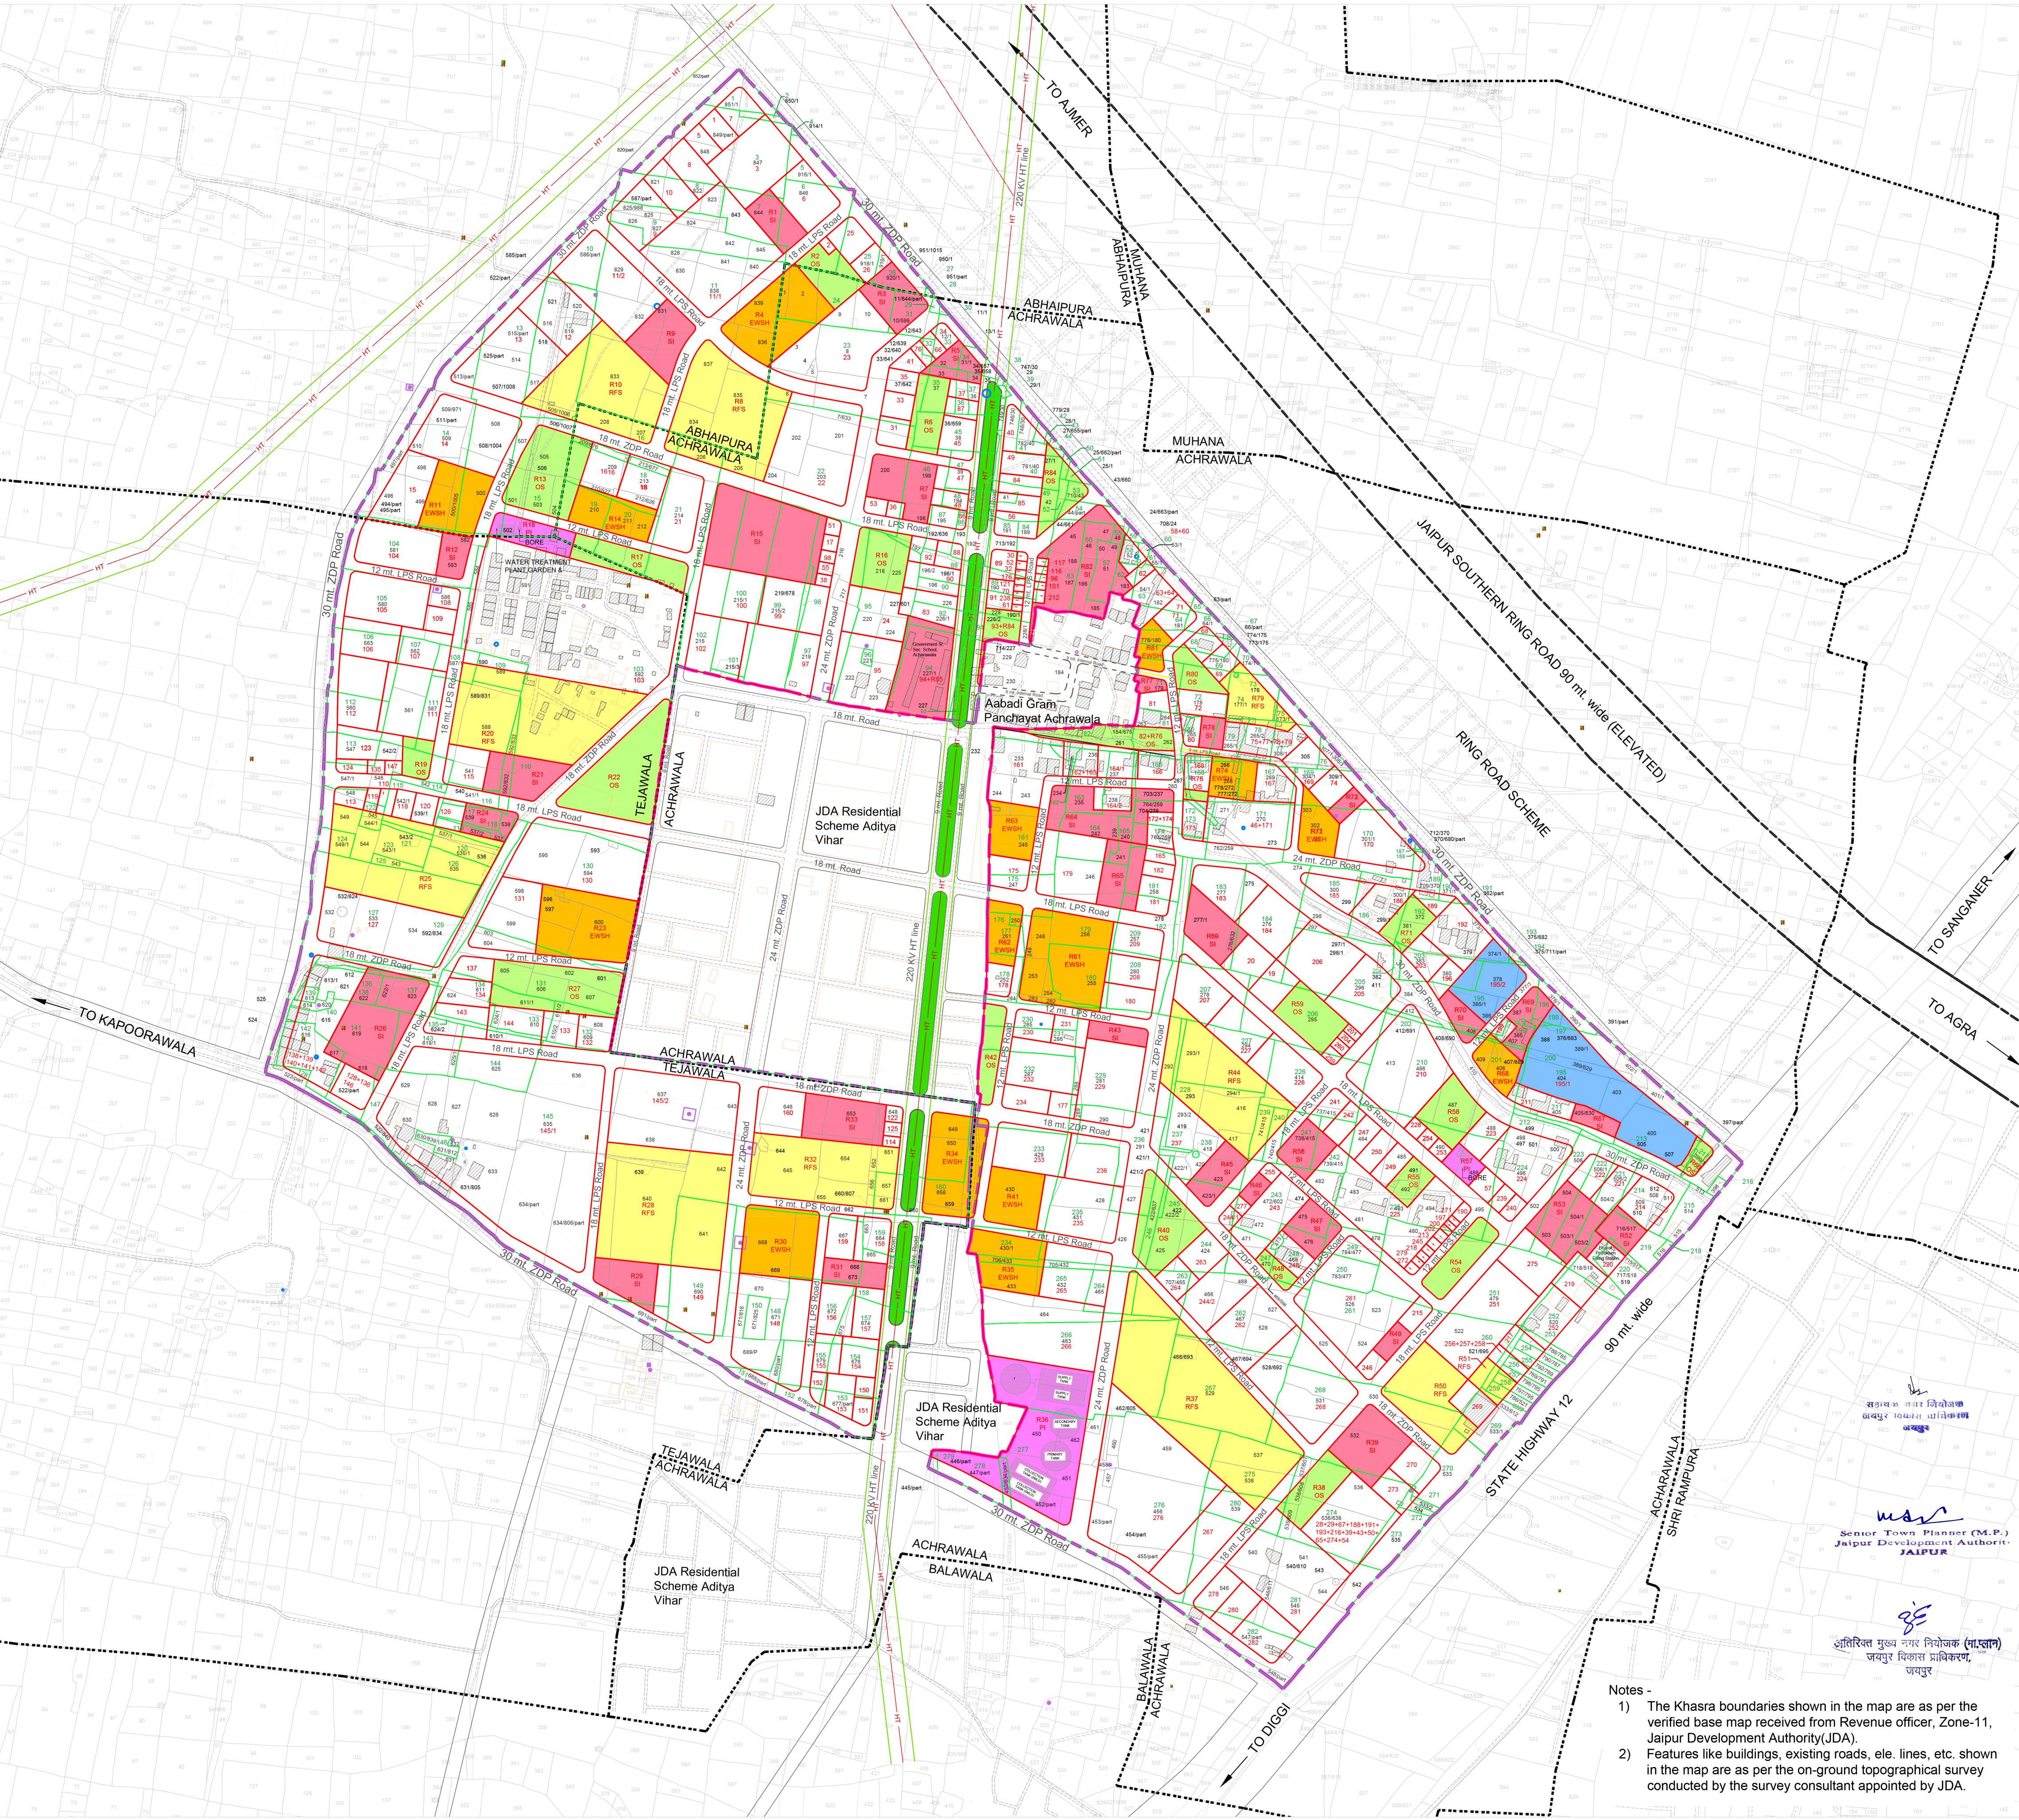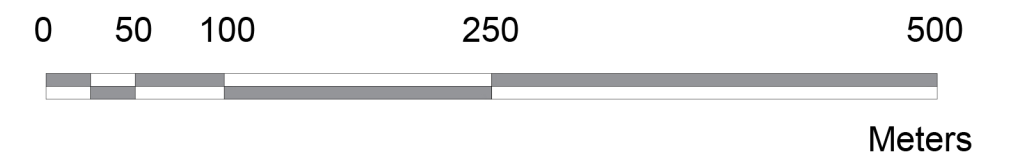

Notes -
1) The Khasra boundaries shown in the map are as per the verified base map received from Revenue officer, Zone-11, Jaipur Development Authority(JDA).
2) Features like buildings, existing roads, ele. lines, etc. shown in the map are as per the on-ground topographical survey conducted by the survey consultant appointed by JDA.